A - Kelly-Moore Swiss Coffee Satin
B - ICI Paints A1333 Oceantide Eggshell
C - ICI Paints Waterbury Cottage A1370 Eggshell
D - ICI Paints Dress Blue 1419 (81BG/241) Eggshell
E - ICI Paints Leaping Lizard A0906 Eggshell
F - Dunn-Edwards Pink Pleasure Eggshell
**Half-walls in KC to be Waterbury Cottage
**All doors/columns/half-walls in main club noted as Colorlife CL 3176N Raccoon Semi-Gloss
**All areas not specifically noted to be Swiss Coffee

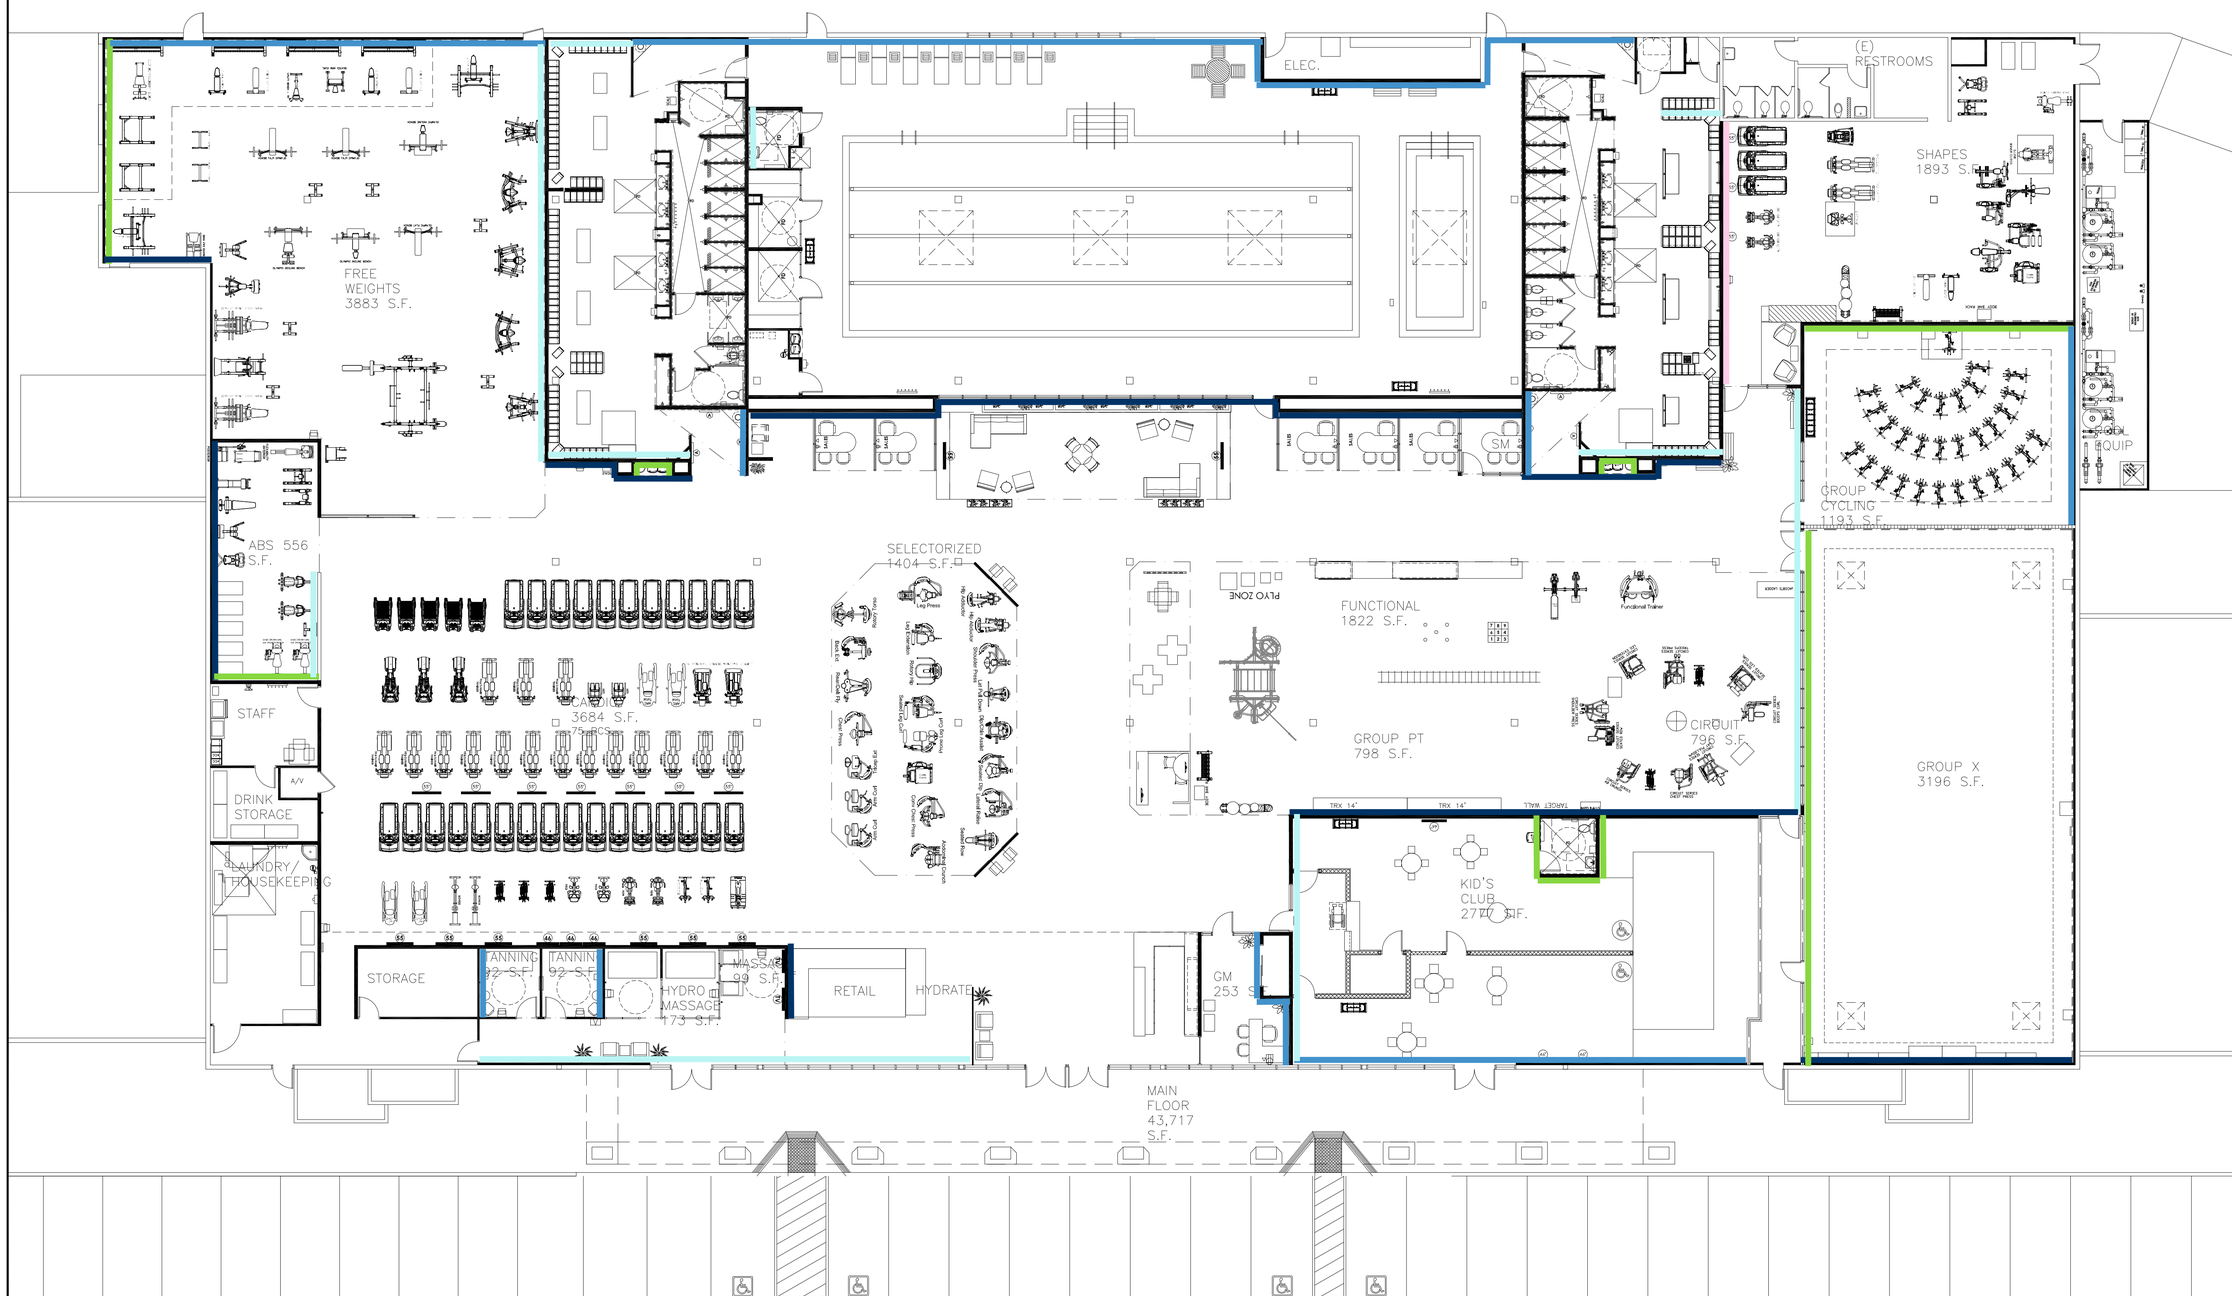

IN-SHAPE

IN-SHAPE HEALTH CLUBS
6 SOUTH EL DORADO STREET, SUITE 700
STOCKTON, CA. 95202

REVISIONS

1		

THIS DOCUMENT, AND THE IDEAS AND DESIGNS INCORPORATED HEREIN, AS AN INSTRUMENT OF PROFESSIONAL SERVICE, IS THE PROPERTY OF IN-SHAPE HEALTH CLUBS AND IS NOT TO BE USED, IN WHOLE OR IN PART, FOR ANY OTHER PROJECT WITHOUT WRITTEN AUTHORIZATION.

PROJECT: CLUB #177

LEVEL: #

LOCATION: STREET ADDRESS
CITY, STATE, ZIP CODE
APN:

SHEET DESCRIPTION: SPACE PLAN

SCALE: 3/32" = 1'-0"
DATE : 09/26/2014
JOB NO. : #######
DRAWN :
CHECKED :
SHEET NO:

v1.28

COPYRIGHT 2013